COPYRIGHT 2006, ALL RIGHTS RESERVED

FINAL PLAT MAP

OF

COLVIN WOODS MEDICAL PARK

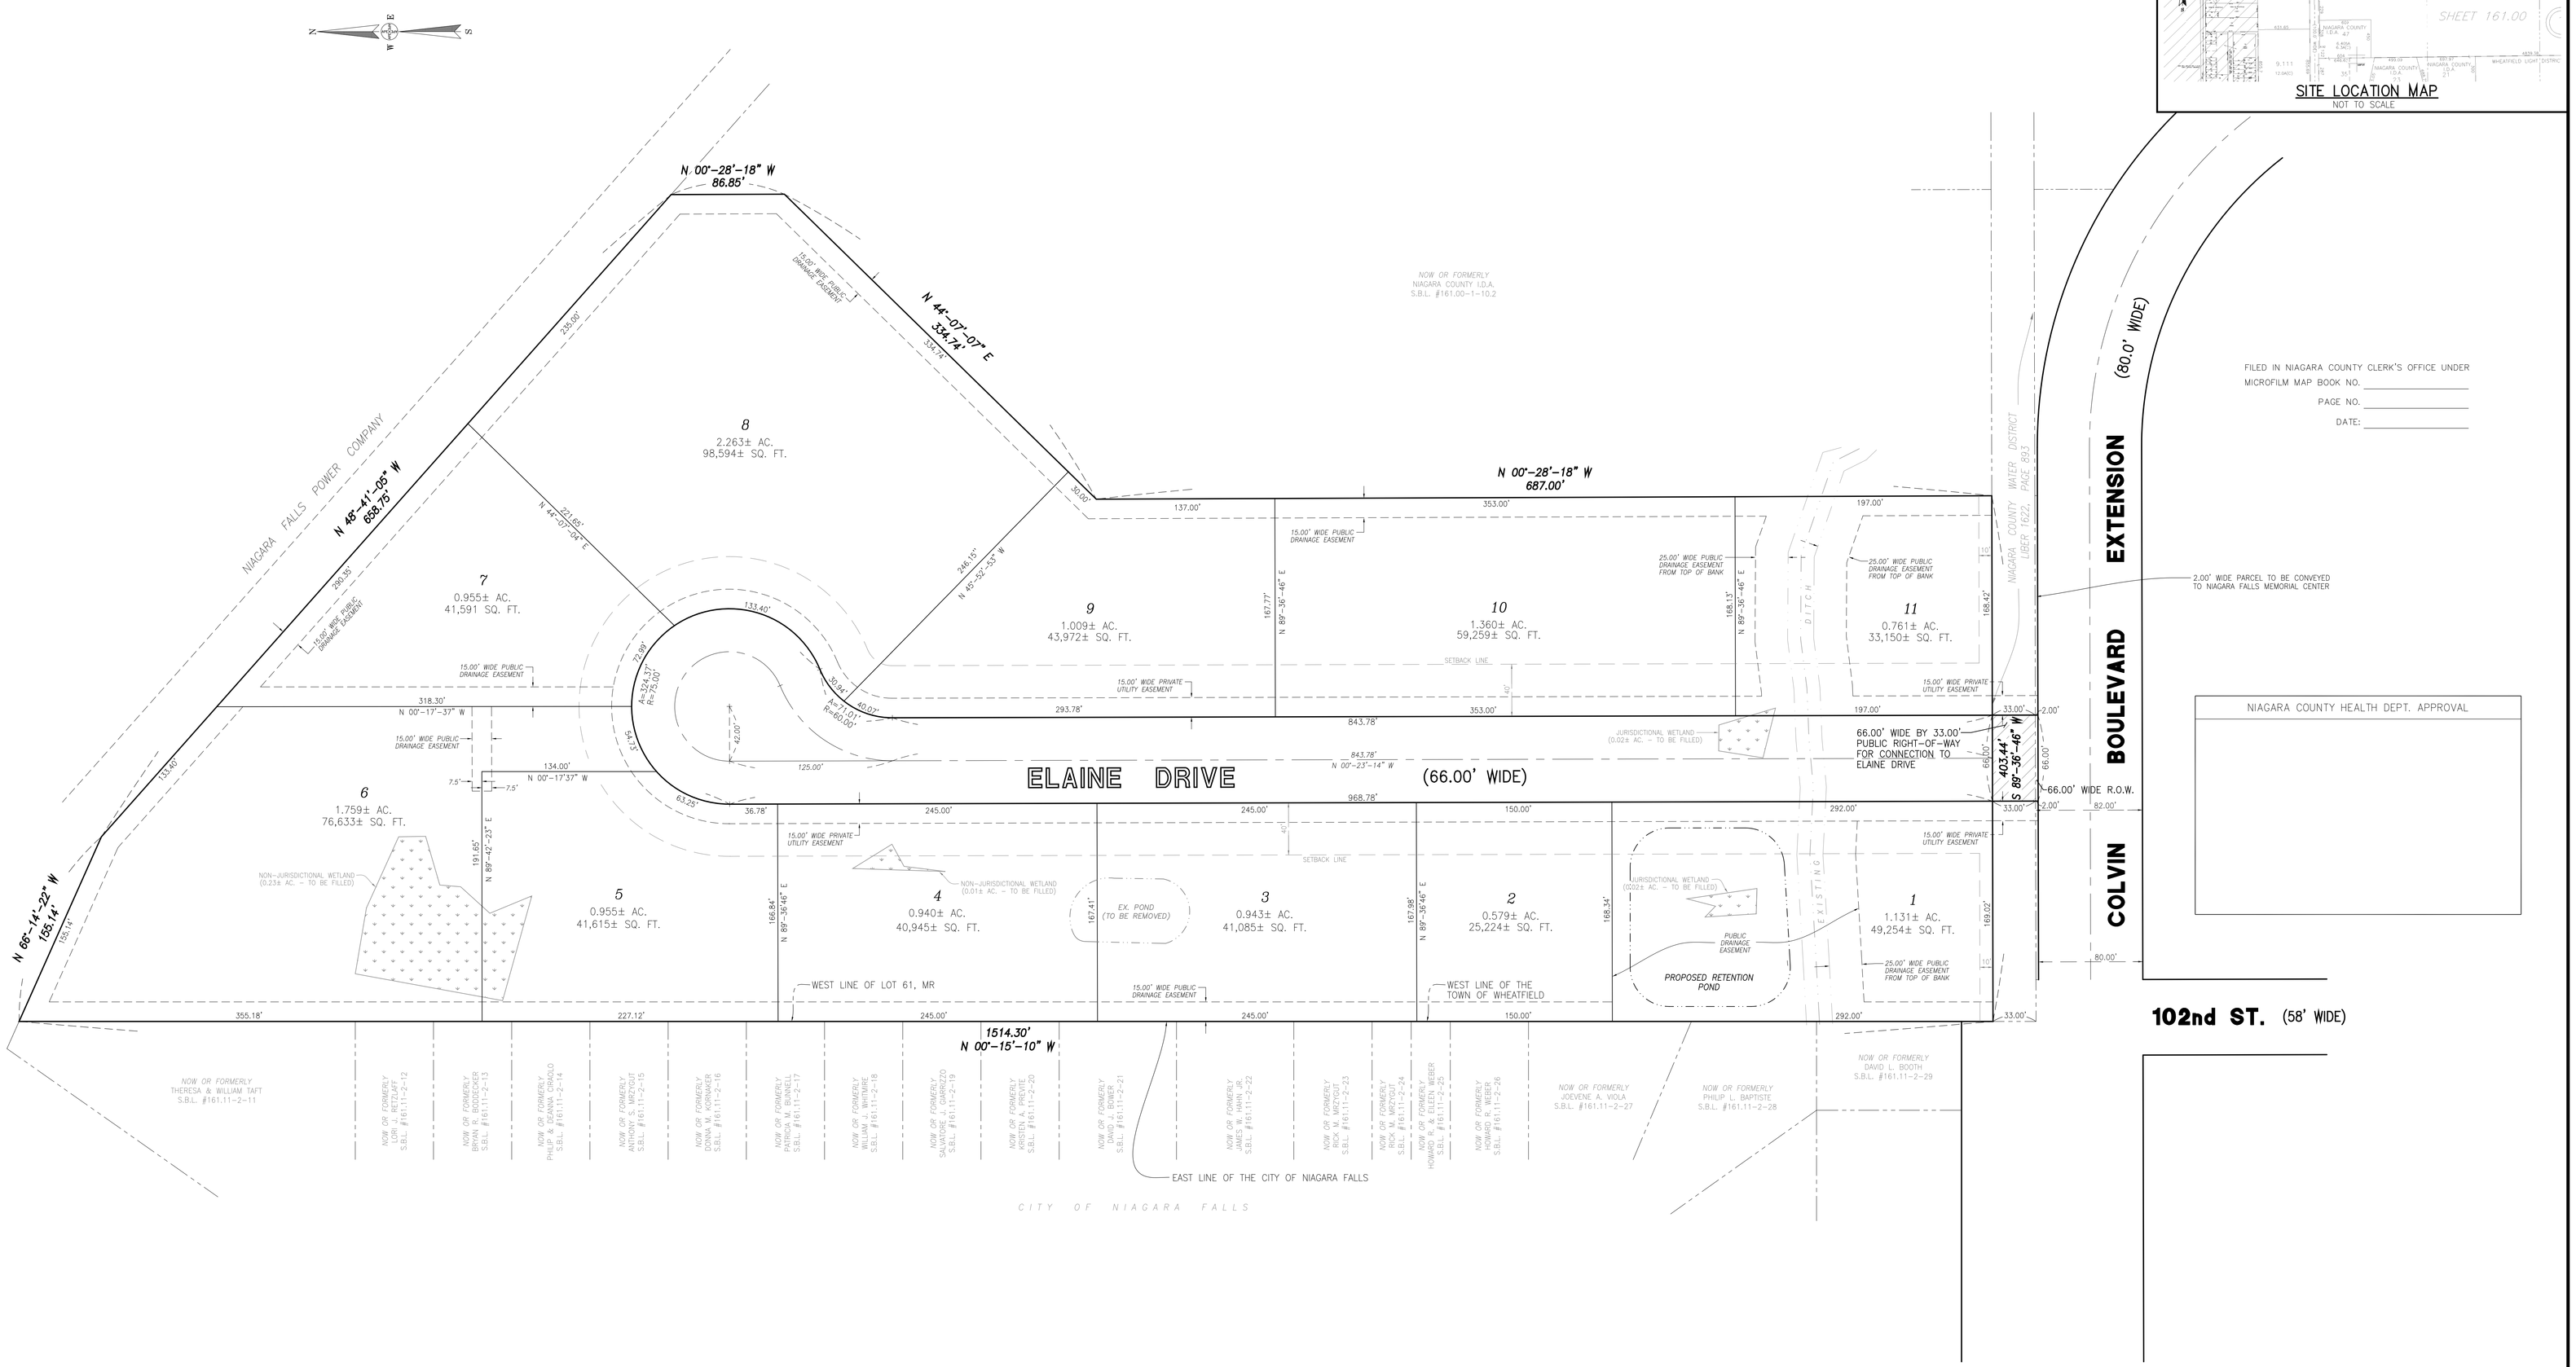

OWNERS' CONSENT FOR FILING: _____ DATE: _____

APPROVED BY THE TOWN BOARD OF WHEATFIELD DATE: _____

APPROVED BY THE PLANNING BOARD OF THE TOWN OF WHEATFIELD

CHAIRMAN: _____ DATE: _____

PURSUANT TO CHAPTER 605 OF THE LAWS OF 1985, I CERTIFY THAT THIS SUBDIVISION MAP WAS PREPARED UNDER MY DIRECTION AND THE OUTBOUNDS SURVEY OF THE PREMISES CONTAINED WITHIN SAID SUBDIVISION WAS PREPARED UNDER MY DIRECTION.

CHESTER S. DERES Jr., L.S.
N.Y.S. LICENSE NO. 049768

NOTE: BEARING SYSTEM IS ARBITRARY.

APEX CONSULTING
SURVEY & ENGINEERING SERVICES, P.C.
SURVEYING • ENGINEERING • LANDSCAPE ARCHITECTURE
102 EAST AVENUE, LOCKPORT, NEW YORK 14094
Phone: (716) 439-0188 FAX: (716) 439-0189

NOTE: UNAUTHORIZED ALTERATIONS TO THIS MAP ARE IN VIOLATION OF SEC. 7209 PROVISION 2 OF THE NEW YORK STATE EDUCATION LAW.

PART OF LOT 61 OF THE NEW YORK STATE MILE RESERVATION
SITUATE IN THE TOWN OF WHEATFIELD,
COUNTY OF NIAGARA,
STATE OF NEW YORK.

SCALE: 1"=50'	JOB NO.: 05-212
DATE: 1/27/06	RESURVEY:
DRAWN BY: DES	CAD FILE: 05-212MC
REVISIONS: 2/7/06-DES, 4/4/06-DES, 9/27/06 CSD	

CHESTER S. DERES JR., L.S.
N.Y.S. LICENSE NO. 049768